Copyright Sample © www.commercialflooringestimating.com

YOUR COMPANY NAME

Address:
Website:
Phone Number:

RIVER CITY OFFICE
Unit 17

13 August 2020 : RIVER CITY OFFICE_Unit 17.est

Summary Report

- C-1 SHAW, MARTINI TIME ZB908, OYSTER 00512 (12' roll over 3/8" 10lb foam underlay)
- CT-1 CAESAR, KARBON CATLKA1224, MATT (12"x24" w/ Pewter 19 @ 1/8" - stacked)
- CT-3 CITY TILE, GREY NC1327, MATTE (2"x20" w/ Pewter 19 @ 1/8" - stacked)
- CT-5 CITY TILE, WHITE MATTE, MATTE (8"x20" w/ White Dove #14 @ 1/8" - stacked)
- ST-1 TERRA MARINE POLISHED MARBLE TMAR24P, POLISHED (12"x24" w/ Mapei Pewter 02 @1/8" - backsplash)
- SF-1 TORLYS FOREST EE-F-9686, DAINTREE (8" plank - floating)
- TS-1 LAMINATE TO CARPET TRANSITION, TBD
- OM-1 SCHLUTER JOLLY A-80-ACBW 5/16" - 8mm - bright white
- OM-2 TILE TO LAMINATE TRANSITION, SCHLUTER SCHIENE A80ACG, 5/16" - 8mm
- OM-4 KITCHEN BACKSPLASH, SCHLUTER QUANDEC EV/Q200AE SATIN ALUMINUM, 3/4" - 20mm
- Tack Strip (at carpet)
- Quarter Round (at kitchen cabinets)

Scale 1:170 (original drawing scale 1:48)

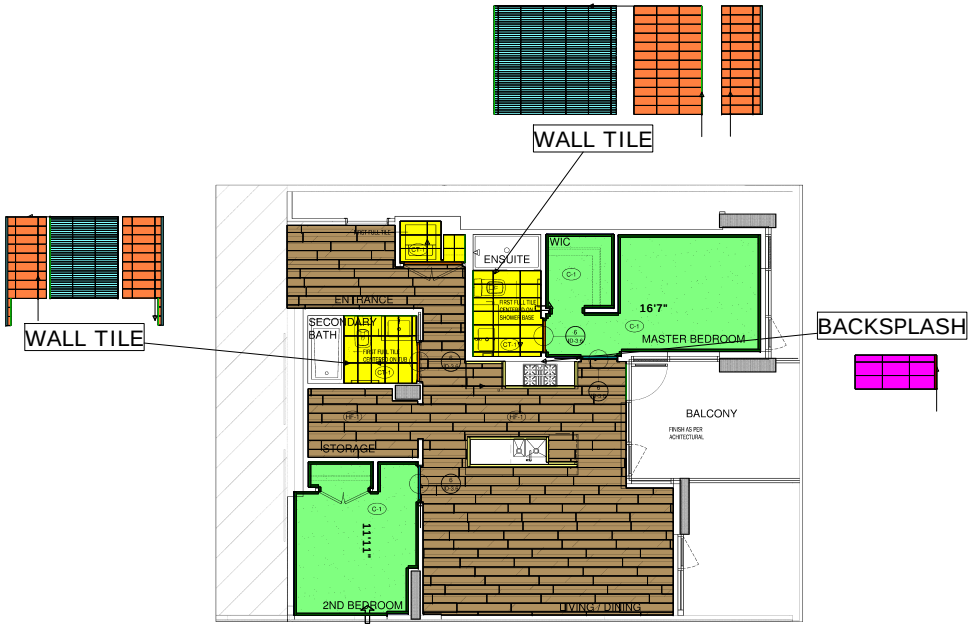

1 FINISHES PLAN
SCALE: 1/4"=1'-0"
UNIT TYPE 01 / PARCEL 17 DISPLAY SUITE

BYU

BOB'S YOUR UNCLE DESIGN LTD
INSPIRED ENVIRONMENTS

UNIT 307 - 375 WEST 6TH AVE
VANCOUVER BC V5Y 1J6 CANADA
T: 604 801 5350 • F: 604 801 5352
INFO@BYUDESIGN.COM

COPYRIGHT :
Copyright reserved. This drawing and design is, and at all times remains, the exclusive property of Bob's Your Uncle Design Ltd. and cannot be used without the designer's consent.

No.	DATE:	Revision/Issue	D'wn	Ch'd
1	15/10/14	CLIENT REVIEW	KR	CB

NOTE:
DO NOT SCALE DRAWINGS
It is the contractor's responsibility to verify all specifications and dimensions and report any discrepancies to the designer prior to construction. (drawings may not be suited/used without designer's written approval).

RIVER DISTRICT
SALES OFFICE
VANCOUVER, BC

CLIENT:
WESGROUP

DESIGNER: CB
DRAWN BY: KR
START DATE: OCTOBER 14, 2014
SCALE: AS NOTED
PROJECT#: 14-10-18
DRAWING:
FINISHES PLAN: PARCEL 17
DISPLAY SUITE
ID1.2.1